RECOVERY WELL MODIFICATIONS

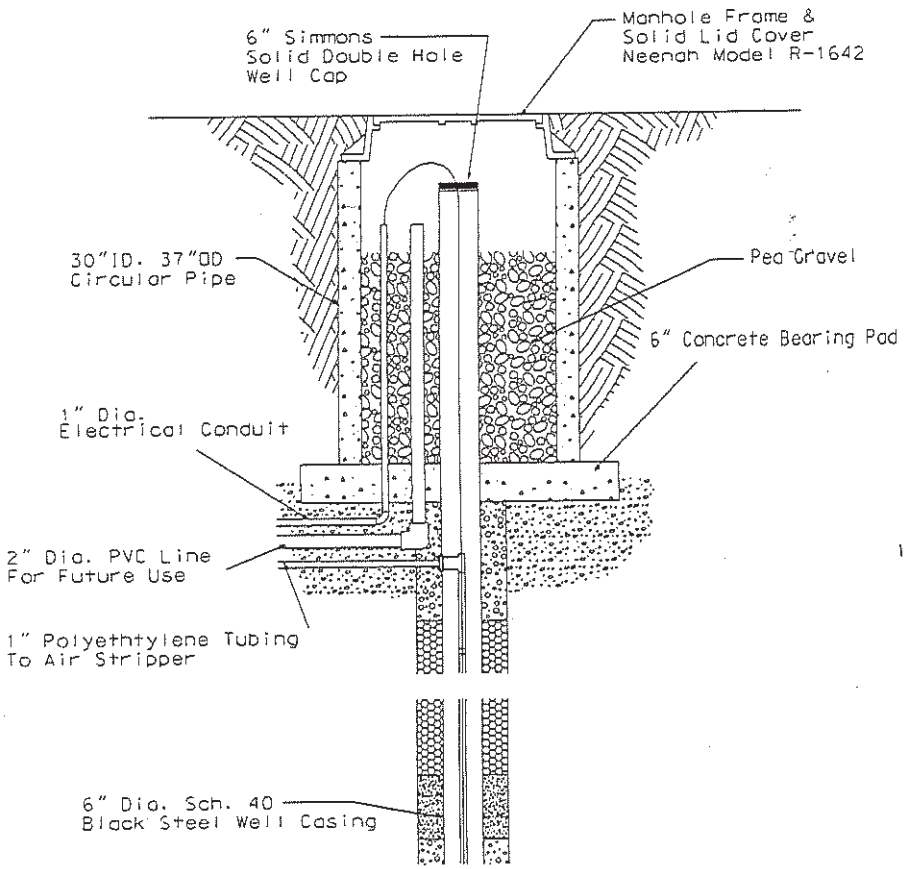

RW-1 EXISTING

SCALE: NONE

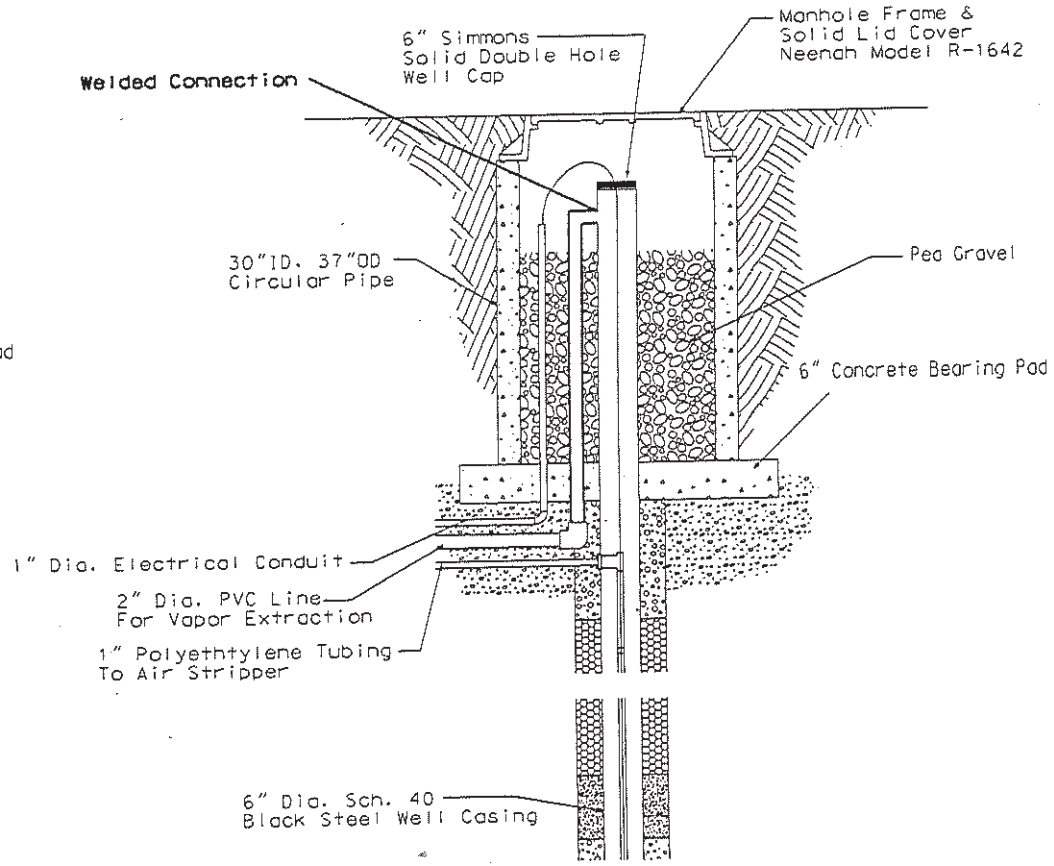

RW-1 MODIFIED

SCALE: NONE

RAMAKER & ASSOCIATES, INC.
CIVIL & ENVIRONMENTAL ENGINEERS
806 WATER STREET SAUK CITY, WI 53583

I hereby certify that this Plan was prepared by me or under my direct personal supervision and that I am a duly Registered Engineer under the laws of the State of Wisconsin.

This document contains confidential or proprietary information of Ramaker & Associates, Inc. Neither this document nor the information herein is to be reproduced, distributed, used or disclosed either in whole or part except as specifically authorized by Ramaker & Associates, Inc.

DRAWN BY:	KCB	PROJECT NO.	2062-94
DESIGNER:	KCB	DATE:	8/22/96
CHECKED BY:	AJD	SCALE:	AS NOTED

N W E S

5 2.5 0 2.5 5

SCALE: 1:5

BELMONT COUNTRY STORE
HWY 151
BELMONT, WISCONSIN

FIGURE 3

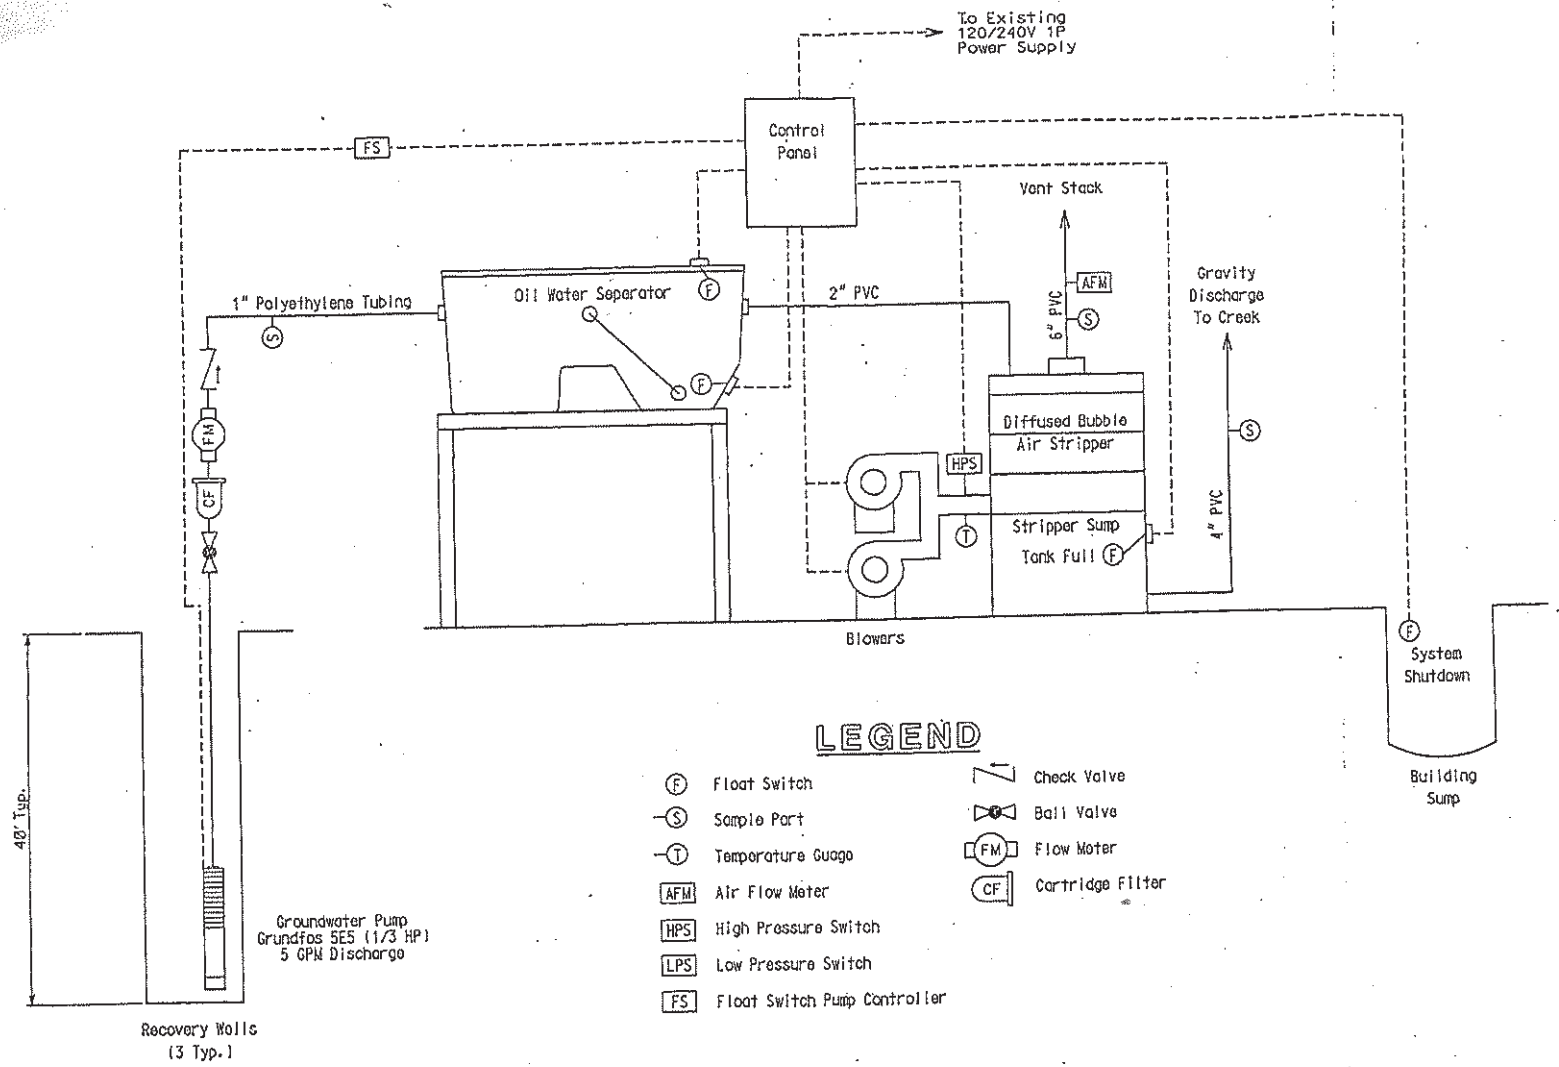

LEGEND

- F — Float Switch
- S — Sample Port
- T — Temperature Guage
- AFM — Air Flow Meter
- HPS — High Pressure Switch
- LPS — Low Pressure Switch
- FS — Float Switch Pump Controller
- Check Valve
- Ball Valve
- FM — Flow Meter
- CF — Cartridge Filter

PROCESS FLOW DIAGRAM

SCALE: None

CLIENT:

LAFAYETTE COUNTY COOP

PROCESS FLOW DIAGRAM

RAMAKER & ASSOCIATES, INC.
SAUK CITY, WISCONSIN

RAMAKER & ASSOCIATES, INC.

PAGE TITLE: PROCESS FLOW DIAGRAM

PROJECT LOCATION: LAFAYETTE COUNTY COOP
HWY 151
BELMONT, WISCONSIN

DRAWN BY: AJO	SCALE: NONE
DESIGNED: AJO	PROJECT NO. 2002-94
CHECKED BY: TJR	PAGE NO. 9 of 9
DATE: 6/27/05	

BUILDING MODIFICATIONS

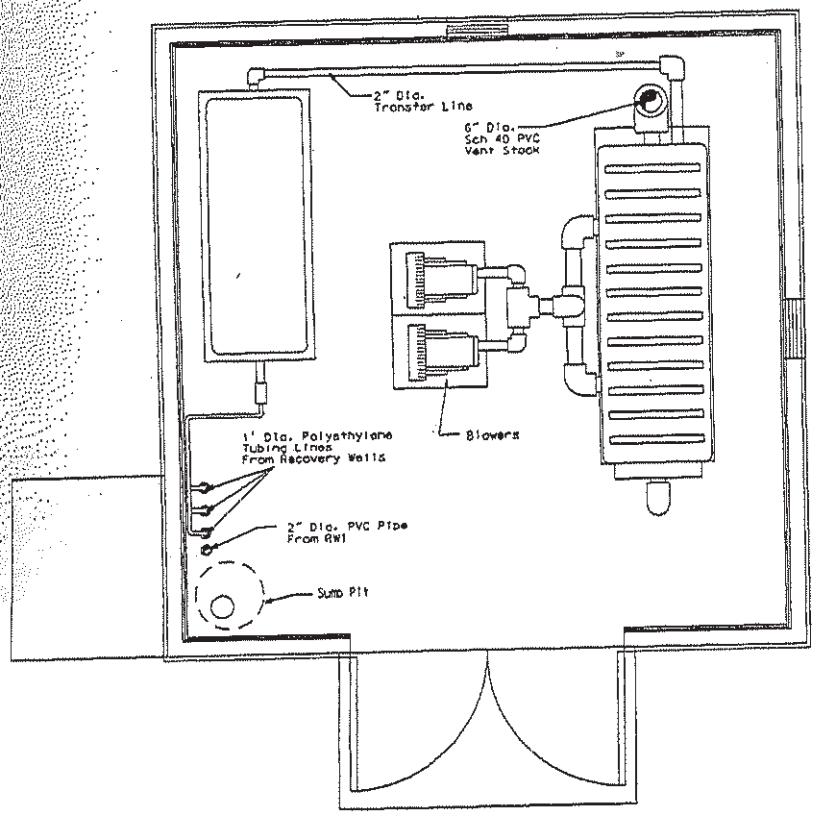

EXISTING FLOOR PLAN

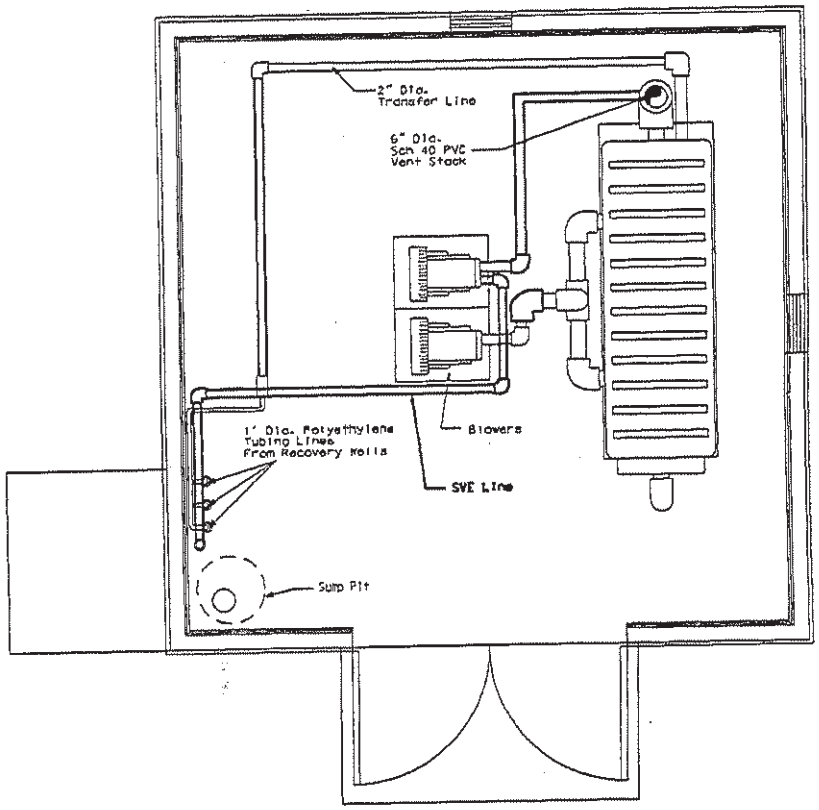

MODIFIED FLOOR PLAN

RAMAKER & ASSOCIATES, INC.
CIVIL & ENVIRONMENTAL ENGINEERS
806 WATER STREET SAUK CITY, WI 53583
TEL: 608-643-4100 FAX: 608-643-7999

I hereby certify that this plan was prepared by me or under my direct personal supervision and that I am a duly Registered Engineer under the laws of the State of Wisconsin.

This document contains confidential or proprietary information of Ramaker & Associates, Inc. Neither this document nor the information herein is to be reproduced, distributed, used or disclosed either in whole or part except as specifically authorized by Ramaker & Associates, Inc.

DRAWN BY:	KCB	PROJECT NO.	2062-94
DESIGNER:	KCB	DATE:	7/22/95
CHECKED BY:	AJO	SCALE:	AS NOTED

N W E S

8 4 0 4 8
SCALE: 1:8

BELMONT COUNTRY STORE
HWY 151
BELMONT, WISCONSIN

FIGURE 4