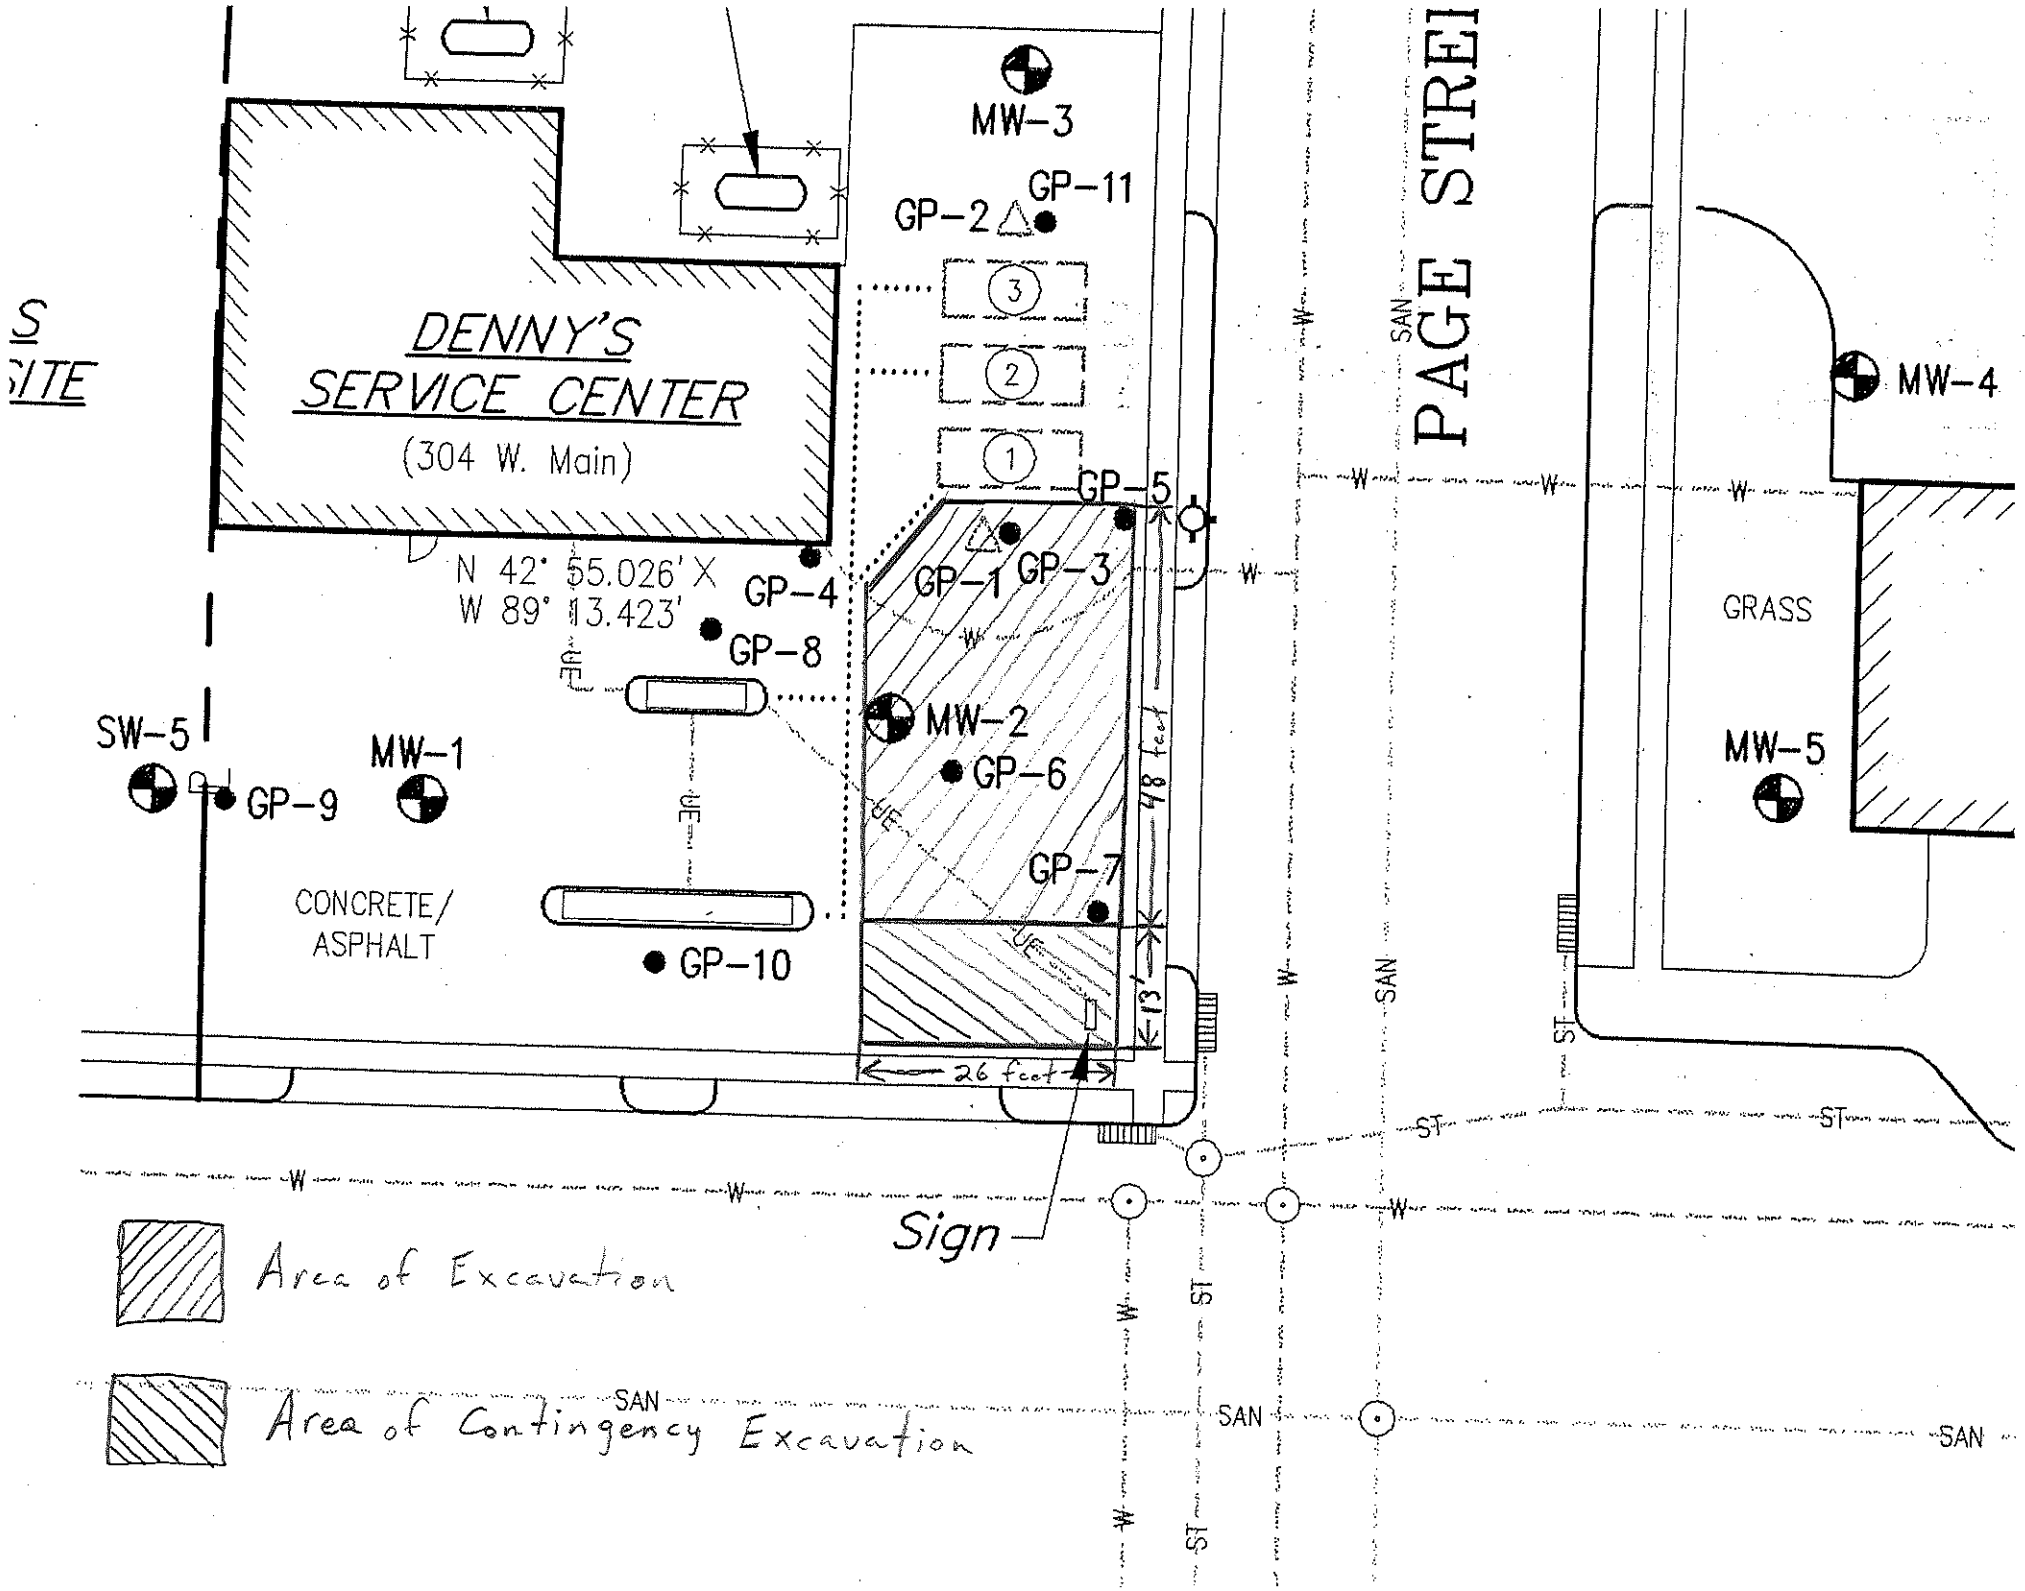
S
SITE
DENNY'S
SERVICE CENTER
(304 W. Main)
N 42° 55.026' X
W 89° 13.423'
MW-3
GP-2
GP-11
3
2
1
GP-5
GP-1
GP-3
GP-4
GP-8
MW-2
GP-6
GP-7
48 feet
13'
26 feet
SW-5
GP-9
MW-1
CONCRETE/
ASPHALT
GP-10
UE
W
SAN
ST
PAGE STREET
MW-4
GRASS
MW-5
Sign
Area of Excavation
Area of Contingency Excavation